


O:\2017\17-5040 HARRY DRIGGERS BLVD\17-5040V_B01.DWG 3/26/2018 2:09 PM

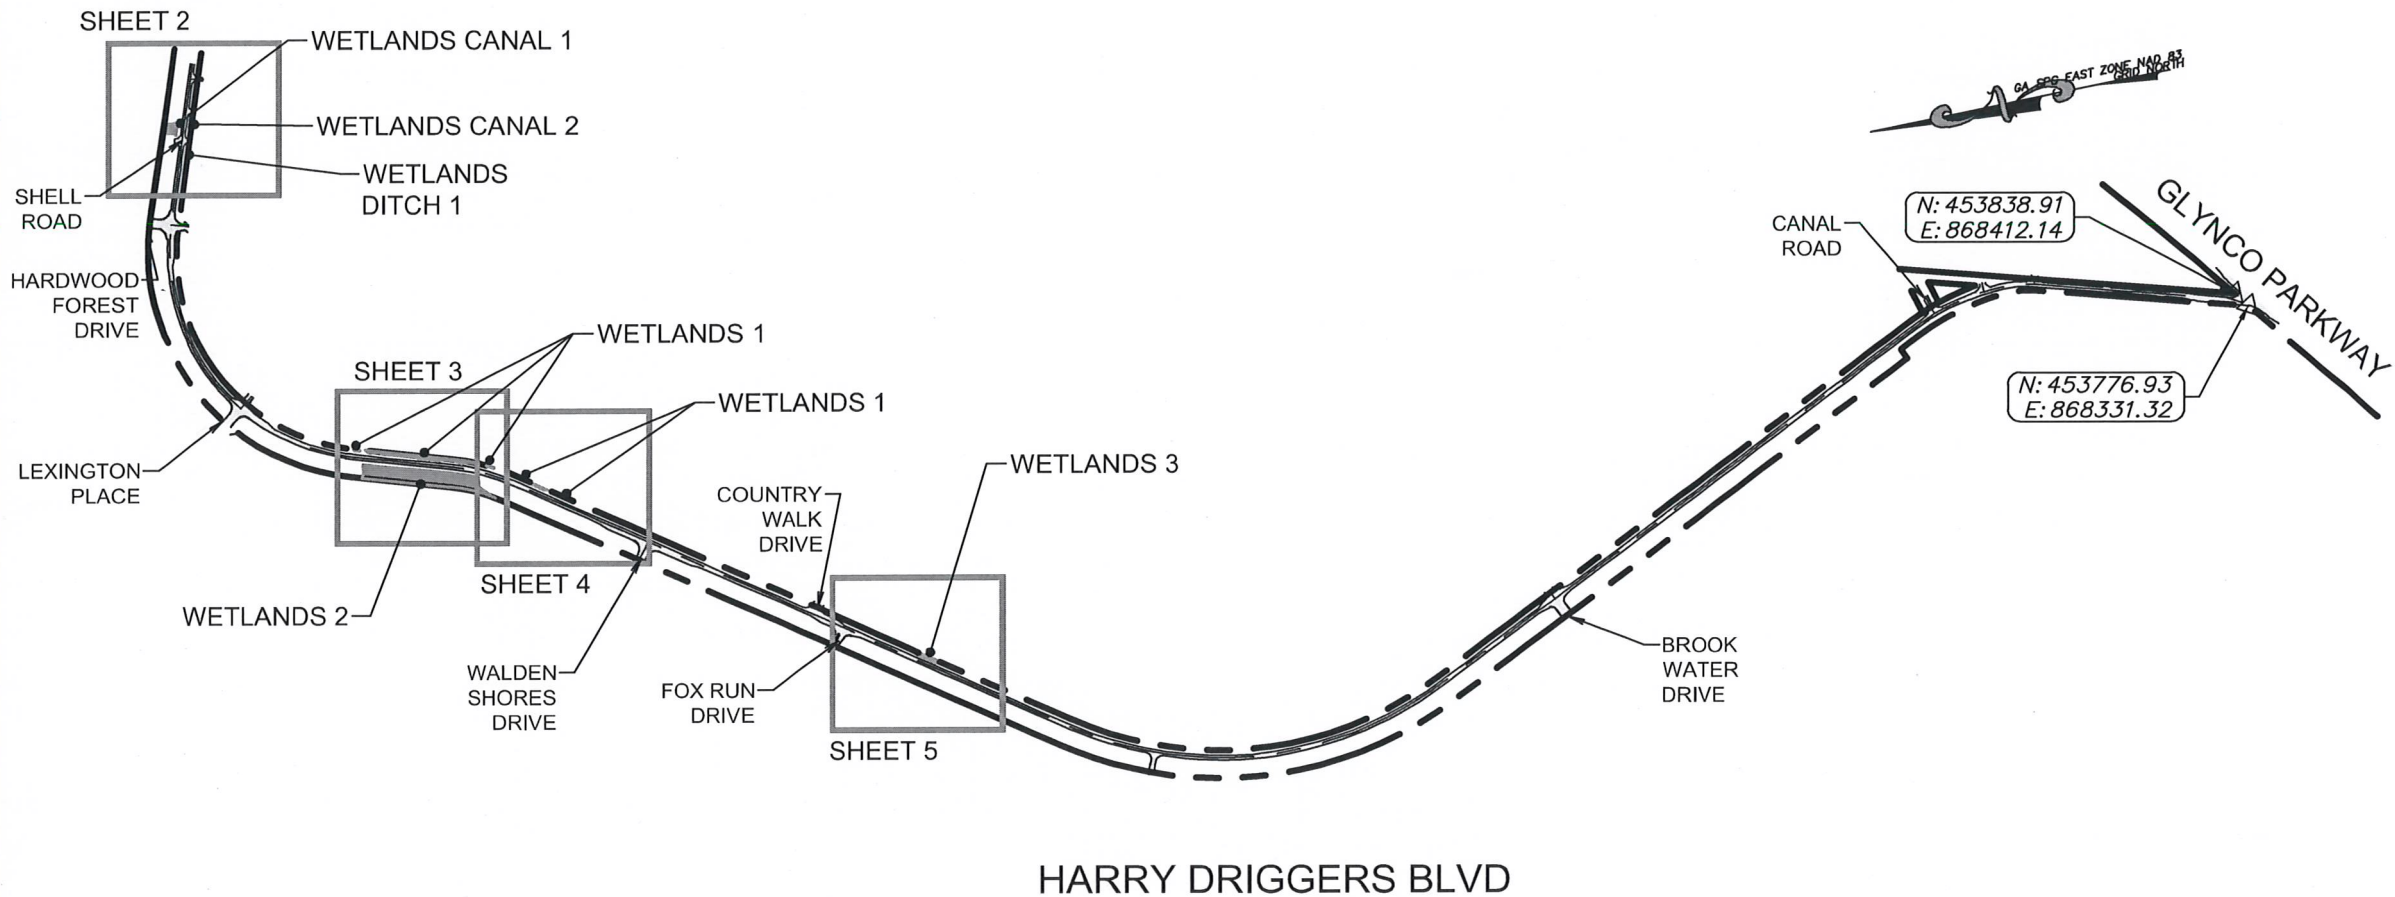

NOTES:

1. ALL WETLANDS ARE UNDER THE JURISDICTION OF THE U.S. ARMY CORPS OF ENGINEERS. PROPERTY OWNERS ARE SUBJECT TO PENALTY BY LAW FOR DISTURBANCE OF THESE PROTECTED AREAS WITHOUT PROPER PERMIT APPLICATION AND APPROVAL.
2. HORIZONTAL DATUM IS GEORGA STATE PLANE COORDINATE SYSTEM, EAST ZONE (NAD 83).
3. WETLANDS FIELD DELINEATION WAS VERIFIED BY THE U.S. ARMY CORPS OF ENGINEERS ON JANUARY 16, 2018.
4. LINES ARE LABELED IN CONSECUTIVE ORDER. SEE EACH SHEET FOR CORRESPONDING TABLES.
5. THE LIMITS OF INVESTIGATION IS WITHIN THE HARRY DRIGGERS BLVD. RIGHT OF WAY BETWEEN GLYNCO PARKWAY AND JUST EAST OF SHELL ROAD. THE AREA WITHIN THE LIMITS OF INVESTIGATION IS APPROXIMATELY 44.36 ACRES.

SURVEYOR'S CERTIFICATION:

TO THE BEST OF MY KNOWLEDGE AND BELIEF, THIS EXHIBIT WAS PREPARED IN CONFORMITY WITH THE TECHNICAL STANDARDS FOR SPECIAL USE SURVEYS IN GEORGIA AS SET FORTH IN CHAPTER 180-07-.07 OF THE RULES AND REGULATIONS OF GEORGIA STATE BOARD OF REGISTRATION FOR PROFESSIONAL ENGINEERS AND LAND SURVEYORS. THIS SURVEY DOES NOT CONSTITUTE A BOUNDARY SURVEY AND IS NOT TO BE RECORDED OR USED TO CONVEY TITLE IN PROPERTY AUTHORITY O.C.G.A. SECS. 15-6-67, 43-15-4, 43-15-6, 43-15-19, 43-15-22. THIS CERTIFICATION EXTENDS ONLY TO THE WETLANDS ASPECTS SHOWN HEREON.

Thomas W. Hurley

THOMAS W. HURLEY, R.L.S.
GA LICENSE No. 2468

3-14-2018

Land Surveying Firm No. 000051


WETLANDS CANAL 1:	810 SF
WETLANDS CANAL 2:	252 SF
WETLANDS DITCH:	3,652SF
WETLANDS 1:	197 SF
	5,457 SF
	59 SF
	1,328 SF
WETLANDS 2:	46,830 SF
WETLANDS 3:	1,628 SF
TOTAL 60,213 SF	

EMC ENGINEERING SERVICES, INC.
504 Gloucester Street
Brunswick, GA 31520
Ph: (912) 265-7636
Fax: (912) 233-4580
brunswick@emc-eng.com
www.emc-eng.com
CIVIL
MARINE
ENVIRONMENTAL

ALBANY, ATLANTA, AUGUSTA, BRUNSWICK,
COLUMBUS, STATESBORO, AND VALDOSTA

WETLANDS EXHIBIT

SANITARY SEWER FORCE MAIN IMPROVEMENTS
HARRY DRIGGERS BOULEVARD (SPLOST III)
1356TH GMD, GLYNN COUNTY, GEORGIA
Prepared for:
BRUNSWICK-GLYNN JOINT WATER & SEWER COMMISSION

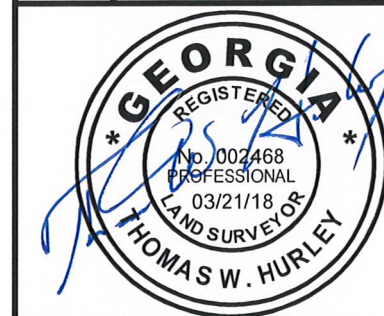

1000' 500' 0' 1000'
GRAPHIC SCALE: 1" = 1000'

PROJECT NO.: 17-5040
DRAWN BY: REB
DESIGNED BY: REB
SURVEYED BY: JH
SURVEY DATE: 10-16-2017
CHECKED BY: TWH
SCALE: 1" = 1000'
DATE: 03-14-18


SHEET

1

OF

5

O: \\2017\\17-5040 HARRY DRIGGERS BLVD\\17-5040V_B01.DWG 3/26/2018 2:09 PM

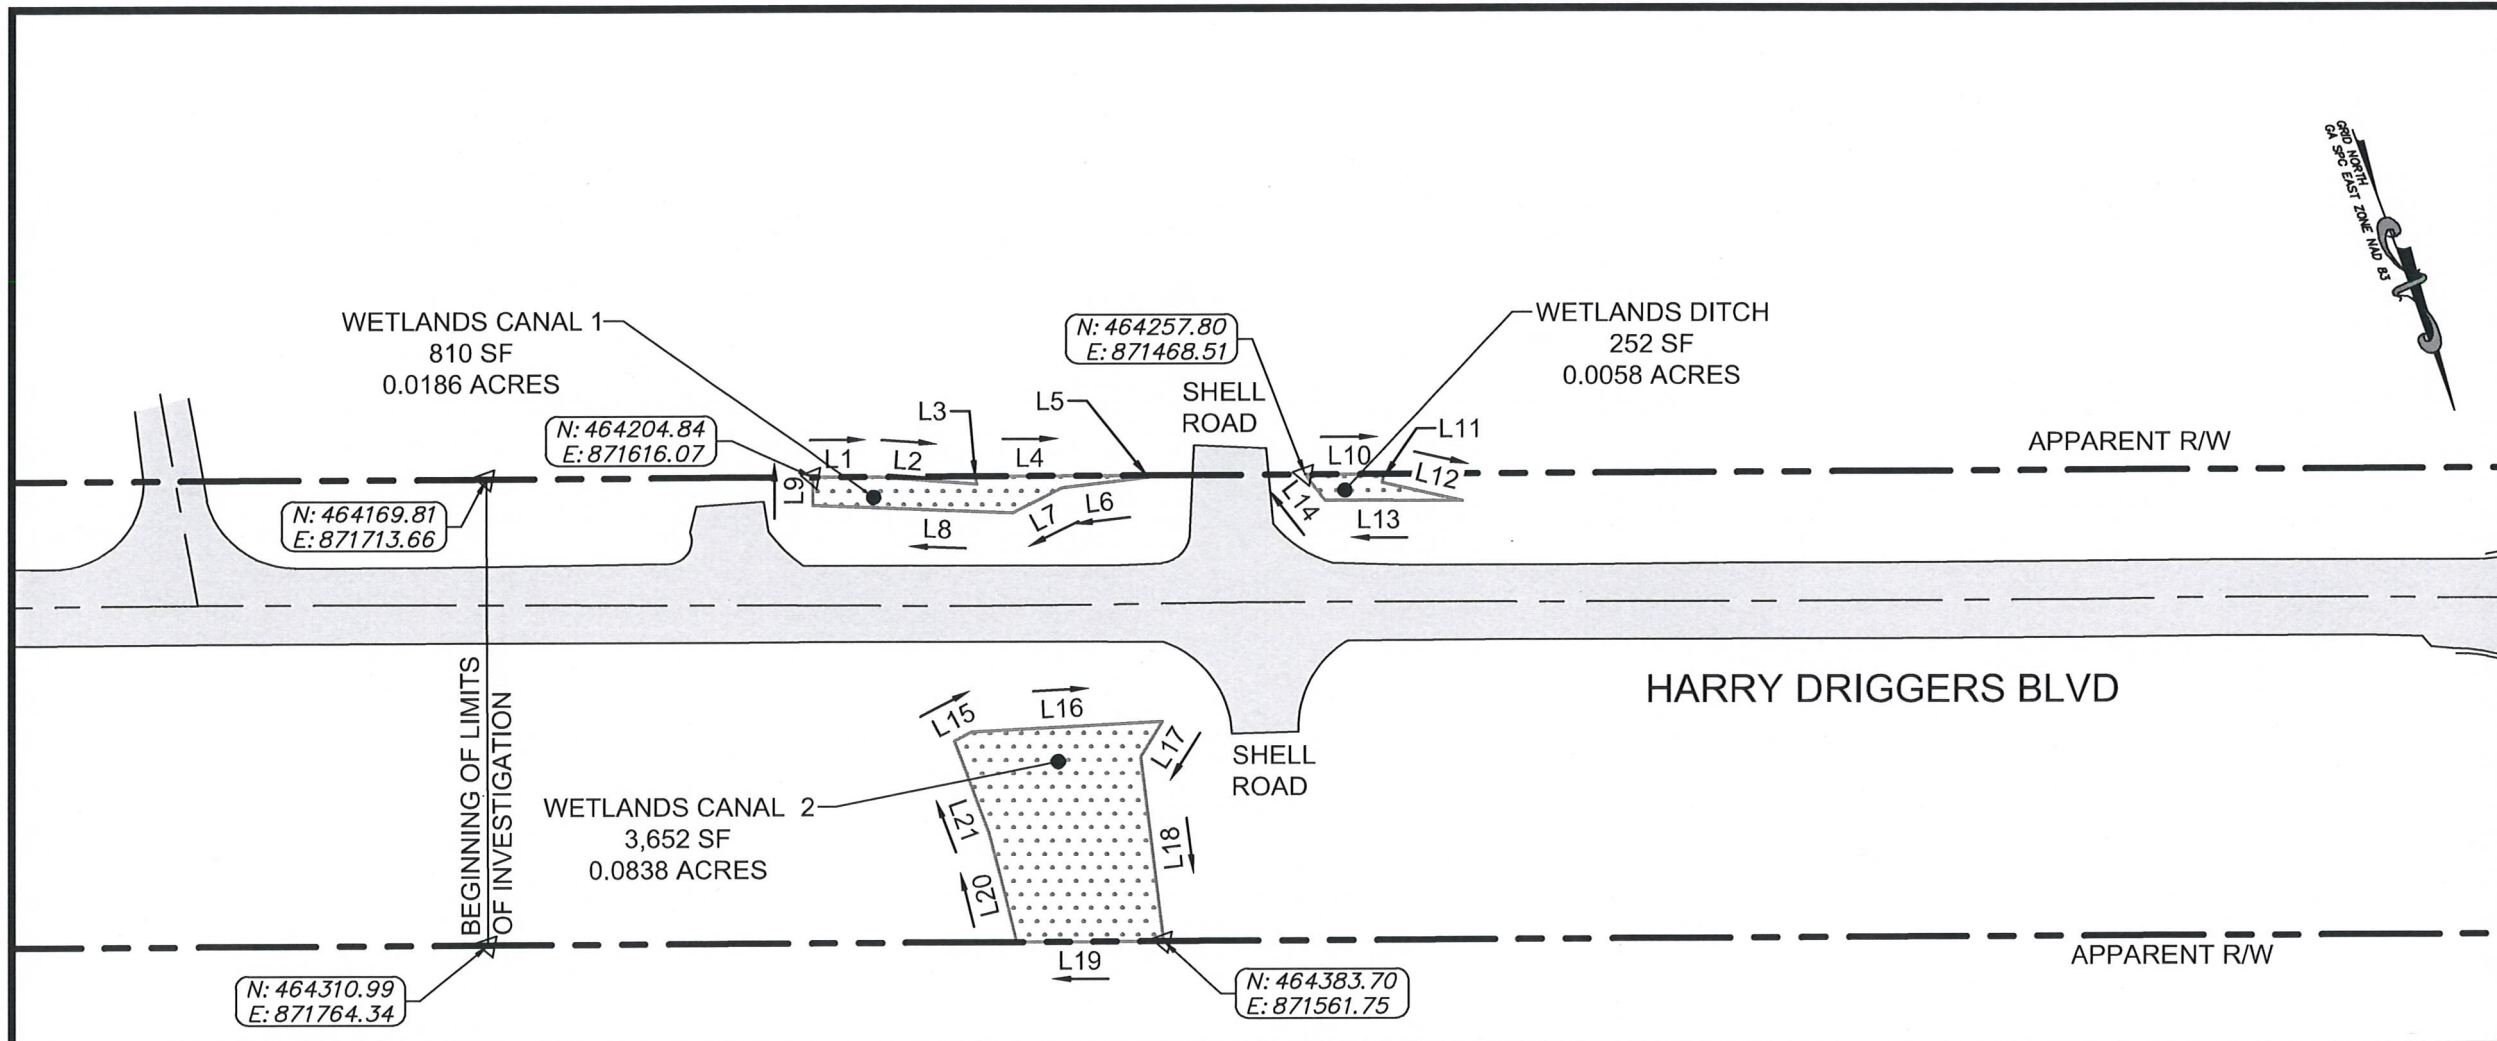

WETLANDS CANAL 1		
WETLANDS LINE TABLE		
LINE#	DIRECTION	LENGTH
L1	N70° 15' 20"W	20.30
L2	N65° 56' 12"W	32.08
L3	S07° 43' 43"W	2.47
L4	N70° 15' 20"W	55.21
L5	N06° 38' 26"E	0.71
L6	S76° 44' 47"E	27.59
L7	N83° 18' 32"E	17.87
L8	S67° 45' 04"E	63.81
L9	S19° 49' 20"W	8.98

WETLANDS DITCH		
WETLANDS LINE TABLE		
LINE#	DIRECTION	LENGTH
L10	N70° 15' 20"W	25.08
L11	N36° 16' 36"E	2.87
L12	N57° 04' 20"W	26.27
L13	S69° 42' 50"E	43.62
L14	S17° 02' 25"E	10.40

WETLANDS CANAL 2		
WETLANDS LINE TABLE		
LINE#	DIRECTION	LENGTH
L15	S82° 07' 09"W	6.10
L16	N73° 03' 49"W	61.28
L17	N51° 30' 15"E	13.26
L18	N13° 01' 17"E	59.89
L19	S70° 15' 20"E	47.08
L20	S05° 58' 32"W	36.31
L21	S00° 29' 17"E	31.60


Land Surveying Firm No. 000051

EMC ENGINEERING SERVICES, INC.
504 Gloucester Street
Brunswick, GA 31520
Ph: (912) 265-7636
Fax: (912) 233-4580
CIVIL
MARINE
ENVIRONMENTAL
brunswick@emc-eng.com
www.emc-eng.com

ALBANY, ATLANTA, AUGUSTA, BRUNSWICK,
COLUMBUS, STATESBORO, AND VALDOSTA

WETLANDS EXHIBIT 2

SANITARY SEWER FORCE MAIN IMPROVEMENTS
HARRY DRIGGERS BOULEVARD (SPLOST III)
1356TH GMD, GLYNN COUNTY, GEORGIA
Prepared for:
BRUNSWICK-GLYNN JOINT WATER & SEWER COMMISSION

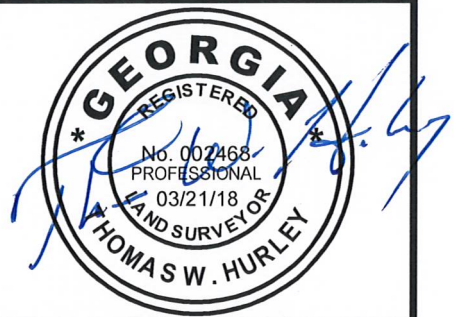


60' 30' 0' 60'
GRAPHIC SCALE: 1" = 60'

PROJECT NO.: 17-5040
DRAWN BY: REB
DESIGNED BY: REB
SURVEYED BY: JH
SURVEY DATE: 10-16-2017
CHECKED BY: TWH
SCALE: 1" = 60'
DATE: 03-14-18

SHEET
2

OF 5

O: \\2017\\17-5040 HARRY DRIGGERS BLVD\\17-5040V_B01.DWG 3/26/2018 2:09 PM

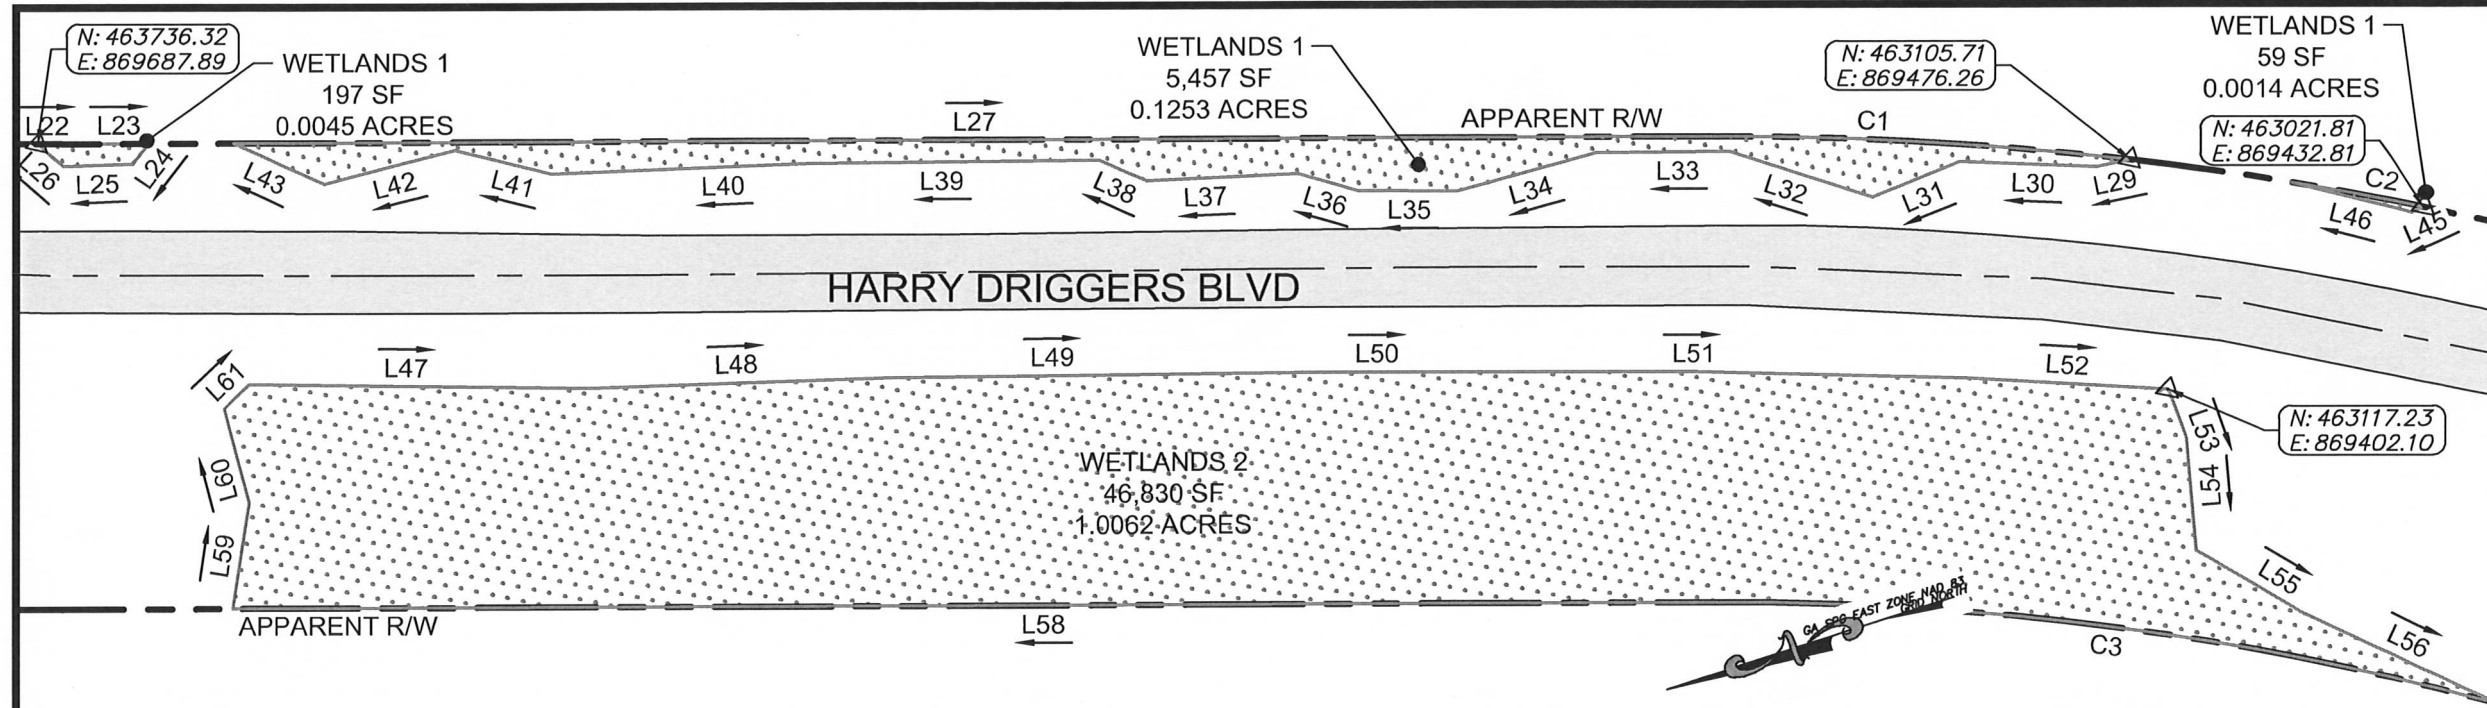

WETLANDS 1		
WETLANDS LINE TABLE		
LINE#	DIRECTION	LENGTH
L22	S18° 03' 52"W	7.61
L23	S17° 51' 35"W	27.46
L24	N35° 48' 43"W	8.08
L25	N16° 00' 15"E	22.27
L26	N59° 59' 04"E	10.82

WETLANDS 2		
WETLANDS LINE TABLE		
LINE#	DIRECTION	LENGTH
L27	S17° 51' 35"W	472.10
L29	N06° 11' 39"E	11.01
L30	N20° 15' 51"E	43.42
L31	N04° 24' 09"W	30.02
L32	N36° 11' 06"E	47.85
L33	N17° 25' 35"E	42.54
L34	N02° 18' 15"E	45.51
L35	N18° 18' 33"E	31.70
L36	N34° 38' 00"E	19.75
L37	N15° 22' 52"E	48.22
L38	N41° 44' 18"E	16.57
L39	N17° 26' 11"E	93.39
L40	N15° 43' 52"E	80.67
L41	N32° 15' 01"E	31.49
L42	N03° 23' 47"E	42.88
L43	N42° 10' 57"E	32.20

WETLANDS 1		
WETLANDS LINE TABLE		
LINE#	DIRECTION	LENGTH
L47	S18° 45' 34"W	108.24
L48	S16° 05' 41"W	96.84
L49	S17° 25' 30"W	137.27
L50	S18° 03' 30"W	118.41
L51	S18° 03' 30"W	118.41
L52	S21° 24' 40"W	63.75
L53	S87° 47' 46"W	16.57
L54	N77° 02' 30"W	36.48
L55	S48° 40' 14"W	38.55
L56	S43° 16' 19"W	70.08
L58	N17° 51' 35"E	472.64
L59	S63° 03' 55"E	34.65
L60	S87° 10' 00"E	31.40
L61	S25° 08' 56"E	11.25

WETLANDS 1		
WETLANDS LINE TABLE		
LINE#	DIRECTION	LENGTH
L45	N06° 28' 26"W	4.12
L46	N32° 04' 37"E	40.05

CURVE TABLE				
CURVE #	BEARING	CHORD	RADIUS	ARC
C1	S21° 21' 30"W	131.20	1075.00	131.28
C2	S28° 44' 16"W	43.40	1075.00	43.40
C3	N25° 38' 03"E	250.26	925.00	251.03

Land Surveying Firm No. 000051

EMC ENGINEERING SERVICES, INC.
504 Gloucester Street
Brunswick, GA 31520
Ph: (912) 265-7636
Fax: (912) 233-4580
brunswick@emc-eng.com
www.emc-eng.com

CIVIL
MARINE
ENVIRONMENTAL

ALBANY, ATLANTA, AUGUSTA, BRUNSWICK,
COLUMBUS, STATESBORO, AND VALDOSTA

WETLANDS EXHIBIT 3

SANITARY SEWER FORCE MAIN IMPROVEMENTS
HARRY DRIGGERS BOULEVARD (SPLOST III)
1356TH GMD, GLYNN COUNTY, GEORGIA


Prepared for:
BRUNSWICK-GLYNN JOINT WATER & SEWER COMMISSION

60' 30' 0' 60'
GRAPHIC SCALE: 1" = 60'

PROJECT NO.: 17-5040
DRAWN BY: REB
DESIGNED BY: REB
SURVEYED BY: JH
SURVEY DATE: 10-16-2017
CHECKED BY: TWH
SCALE: 1" = 60'
DATE: 03-14-18

SHEET
3
OF 5

O: \\2017\\17-5040 HARRY DRIGGERS BLVD\\17-5040V_B01.DWG 3/26/2018 2:09 PM

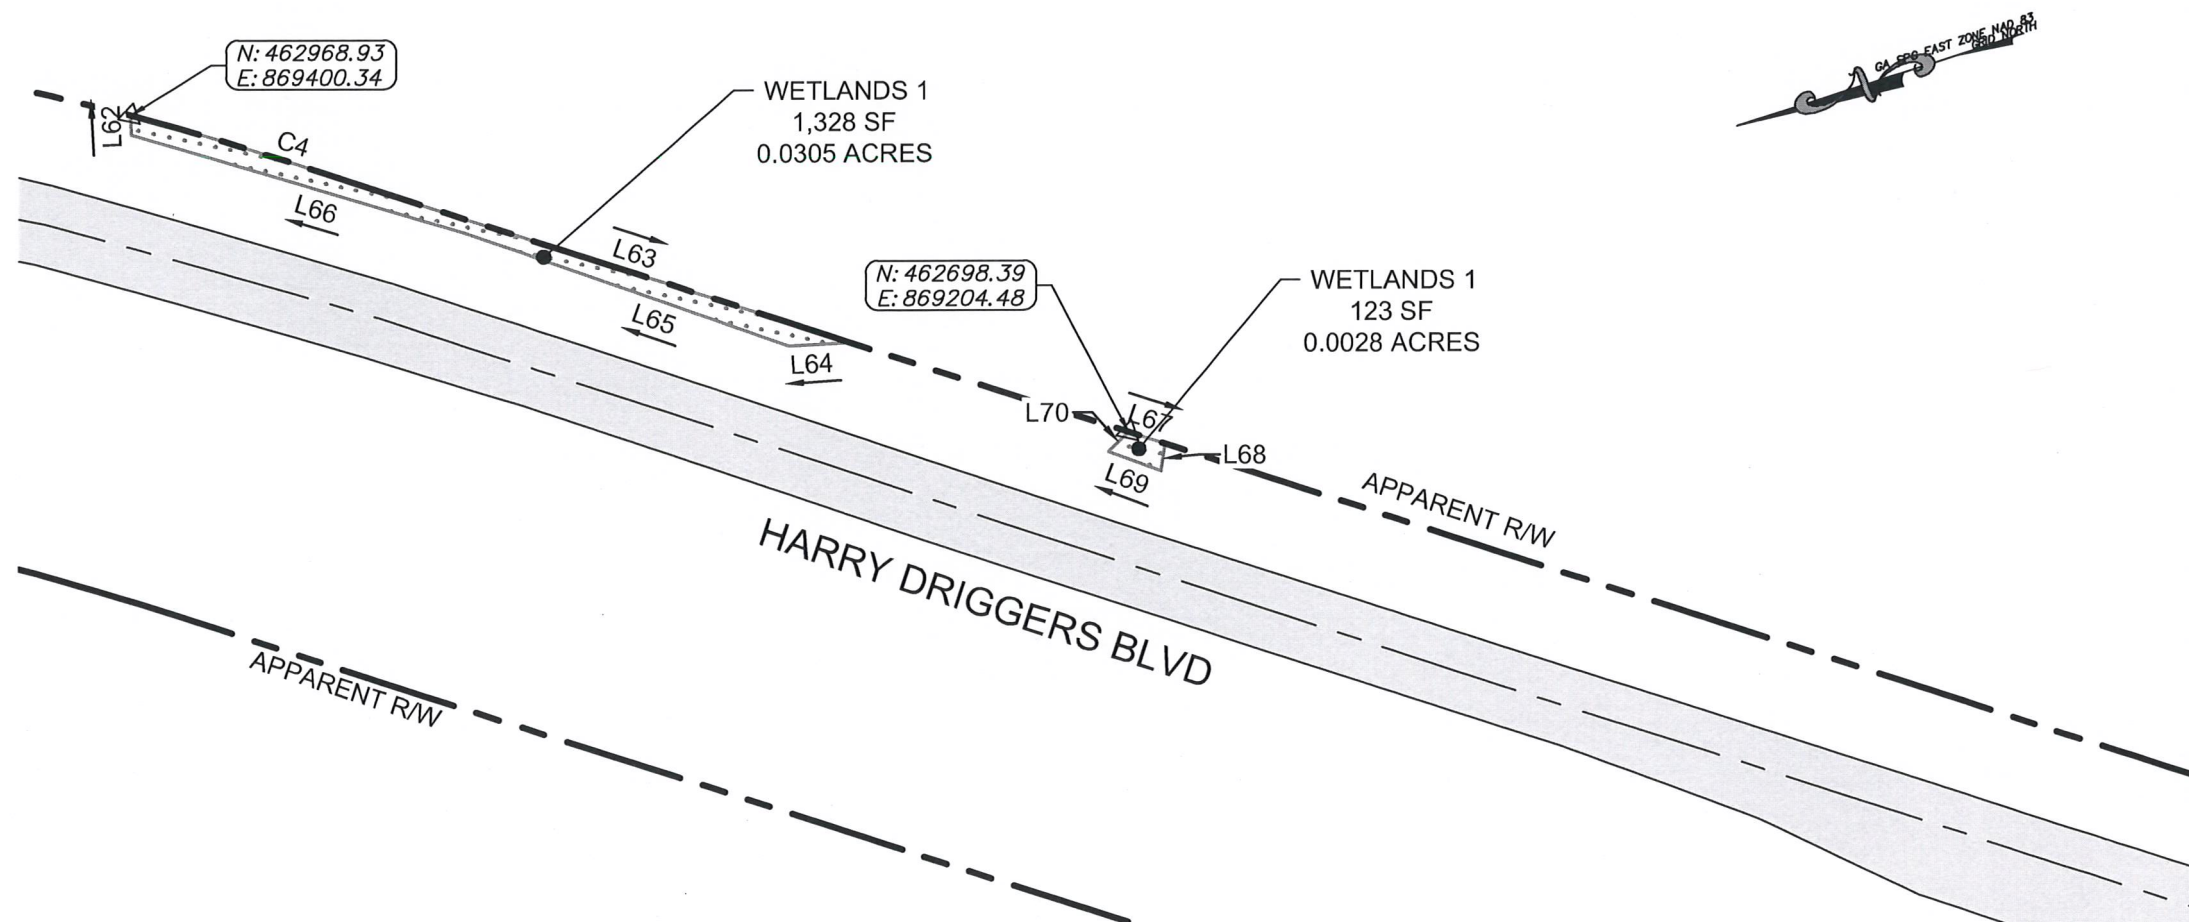

WETLANDS 1

WETLANDS LINE TABLE		
LINE#	DIRECTION	LENGTH
L62	S74° 53' 25"E	6.37
L63	S36° 08' 50"W	185.51
L64	N14° 33' 57"E	19.71
L65	N37° 42' 12"E	108.48
L66	N34° 34' 48"E	111.73

CURVE TABLE

CURVE #	BEARING	CHORD	RADIUS	ARC
C4	S34° 40' 28"W	55.24	1075.00	55.25

WETLANDS 1


WETLANDS LINE TABLE		
LINE#	DIRECTION	LENGTH
L67	S36° 08' 50"W	11.98
L68	S63° 25' 11"E	8.84
L69	N38° 42' 24"E	17.53
L70	N26° 43' 55"W	8.91

EMC ENGINEERING SERVICES, INC.
504 Gloucester Street
Brunswick, GA 31520
Ph: (912) 265-7636
Fax: (912) 233-4580
brunswick@emc-eng.com
www.emc-eng.com

ALBANY, ATLANTA, AUGUSTA, BRUNSWICK,
COLUMBUS, STATESBORO, AND VALDOSTA

WETLANDS EXHIBIT 4

SANITARY SEWER FORCE MAIN IMPROVEMENTS
HARRY DRIGGERS BOULEVARD (SPLOST III)
1356TH GMD, GLYNN COUNTY, GEORGIA
Prepared for:
BRUNSWICK-GLYNN JOINT WATER & SEWER COMMISSION

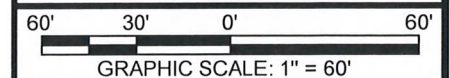

PROJECT NO.: 17-5040
DRAWN BY: REB
DESIGNED BY: REB
SURVEYED BY: JH
SURVEY DATE: 10-16-2017
CHECKED BY: TWH
SCALE: 1" = 60'
DATE: 03-14-18


SHEET

4

OF

5

O:\2017\17-5040 HARRY DRIGGERS BLVD\17-5040V_B01.DWG 3/26/2018 2:09 PM

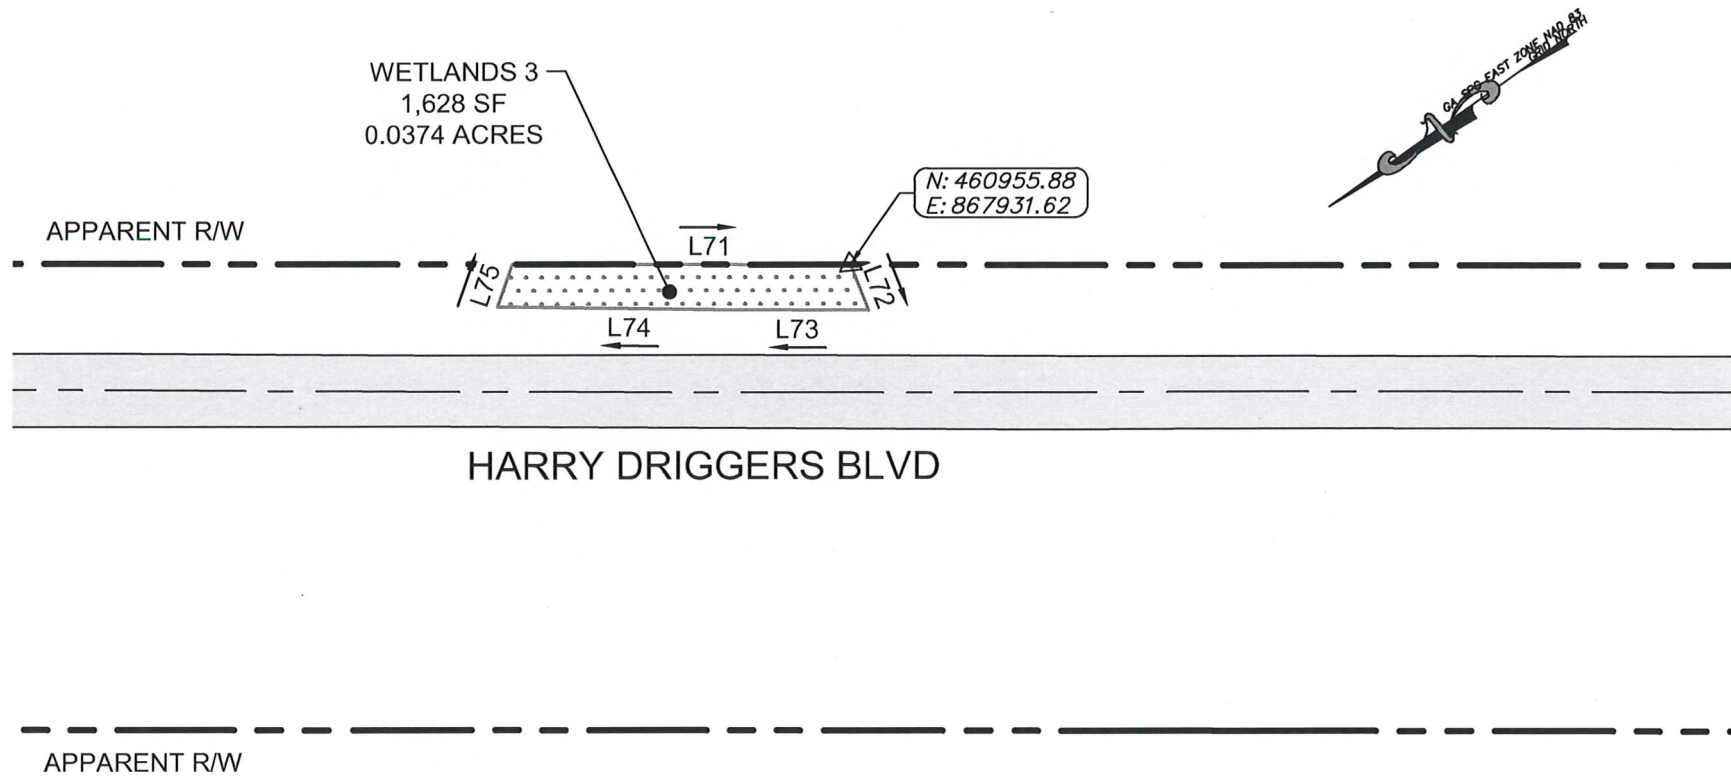

WETLANDS 3



WETLANDS LINE TABLE		
LINE#	DIRECTION	LENGTH
L71	S36° 08' 49"W	108.06
L72	N75° 18' 22"W	15.87
L73	N36° 20' 39"E	48.85
L74	N36° 52' 20"E	69.50
L75	S35° 47' 58"E	14.43

EMC ENGINEERING SERVICES, INC.
504 Gloucester Street
Brunswick, GA 31520
Ph: (912) 265-7636
Fax: (912) 233-4580
brunswick@emc-eng.com
www.emc-eng.com

ALBANY, ATLANTA, AUGUSTA, BRUNSWICK,
COLUMBUS, STATESBORO, AND VALDOSTA

WETLANDS EXHIBIT 5

SANITARY SEWER FORCE MAIN IMPROVEMENTS
HARRY DRIGGERS BOULEVARD (SPLOST III)
1356TH GMD, GLYNN COUNTY, GEORGIA
Prepared for:
BRUNSWICK-GLYNN JOINT WATER & SEWER COMMISSION

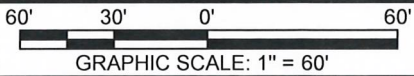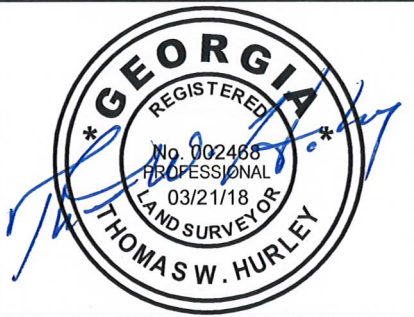

PROJECT NO.: 17-5040
DRAWN BY: REB
DESIGNED BY: REB
SURVEYED BY: JH
SURVEY DATE: 10-16-2017
CHECKED BY: TWH
SCALE: 1" = 60'
DATE: 03-14-18

SHEET
5

OF 5