
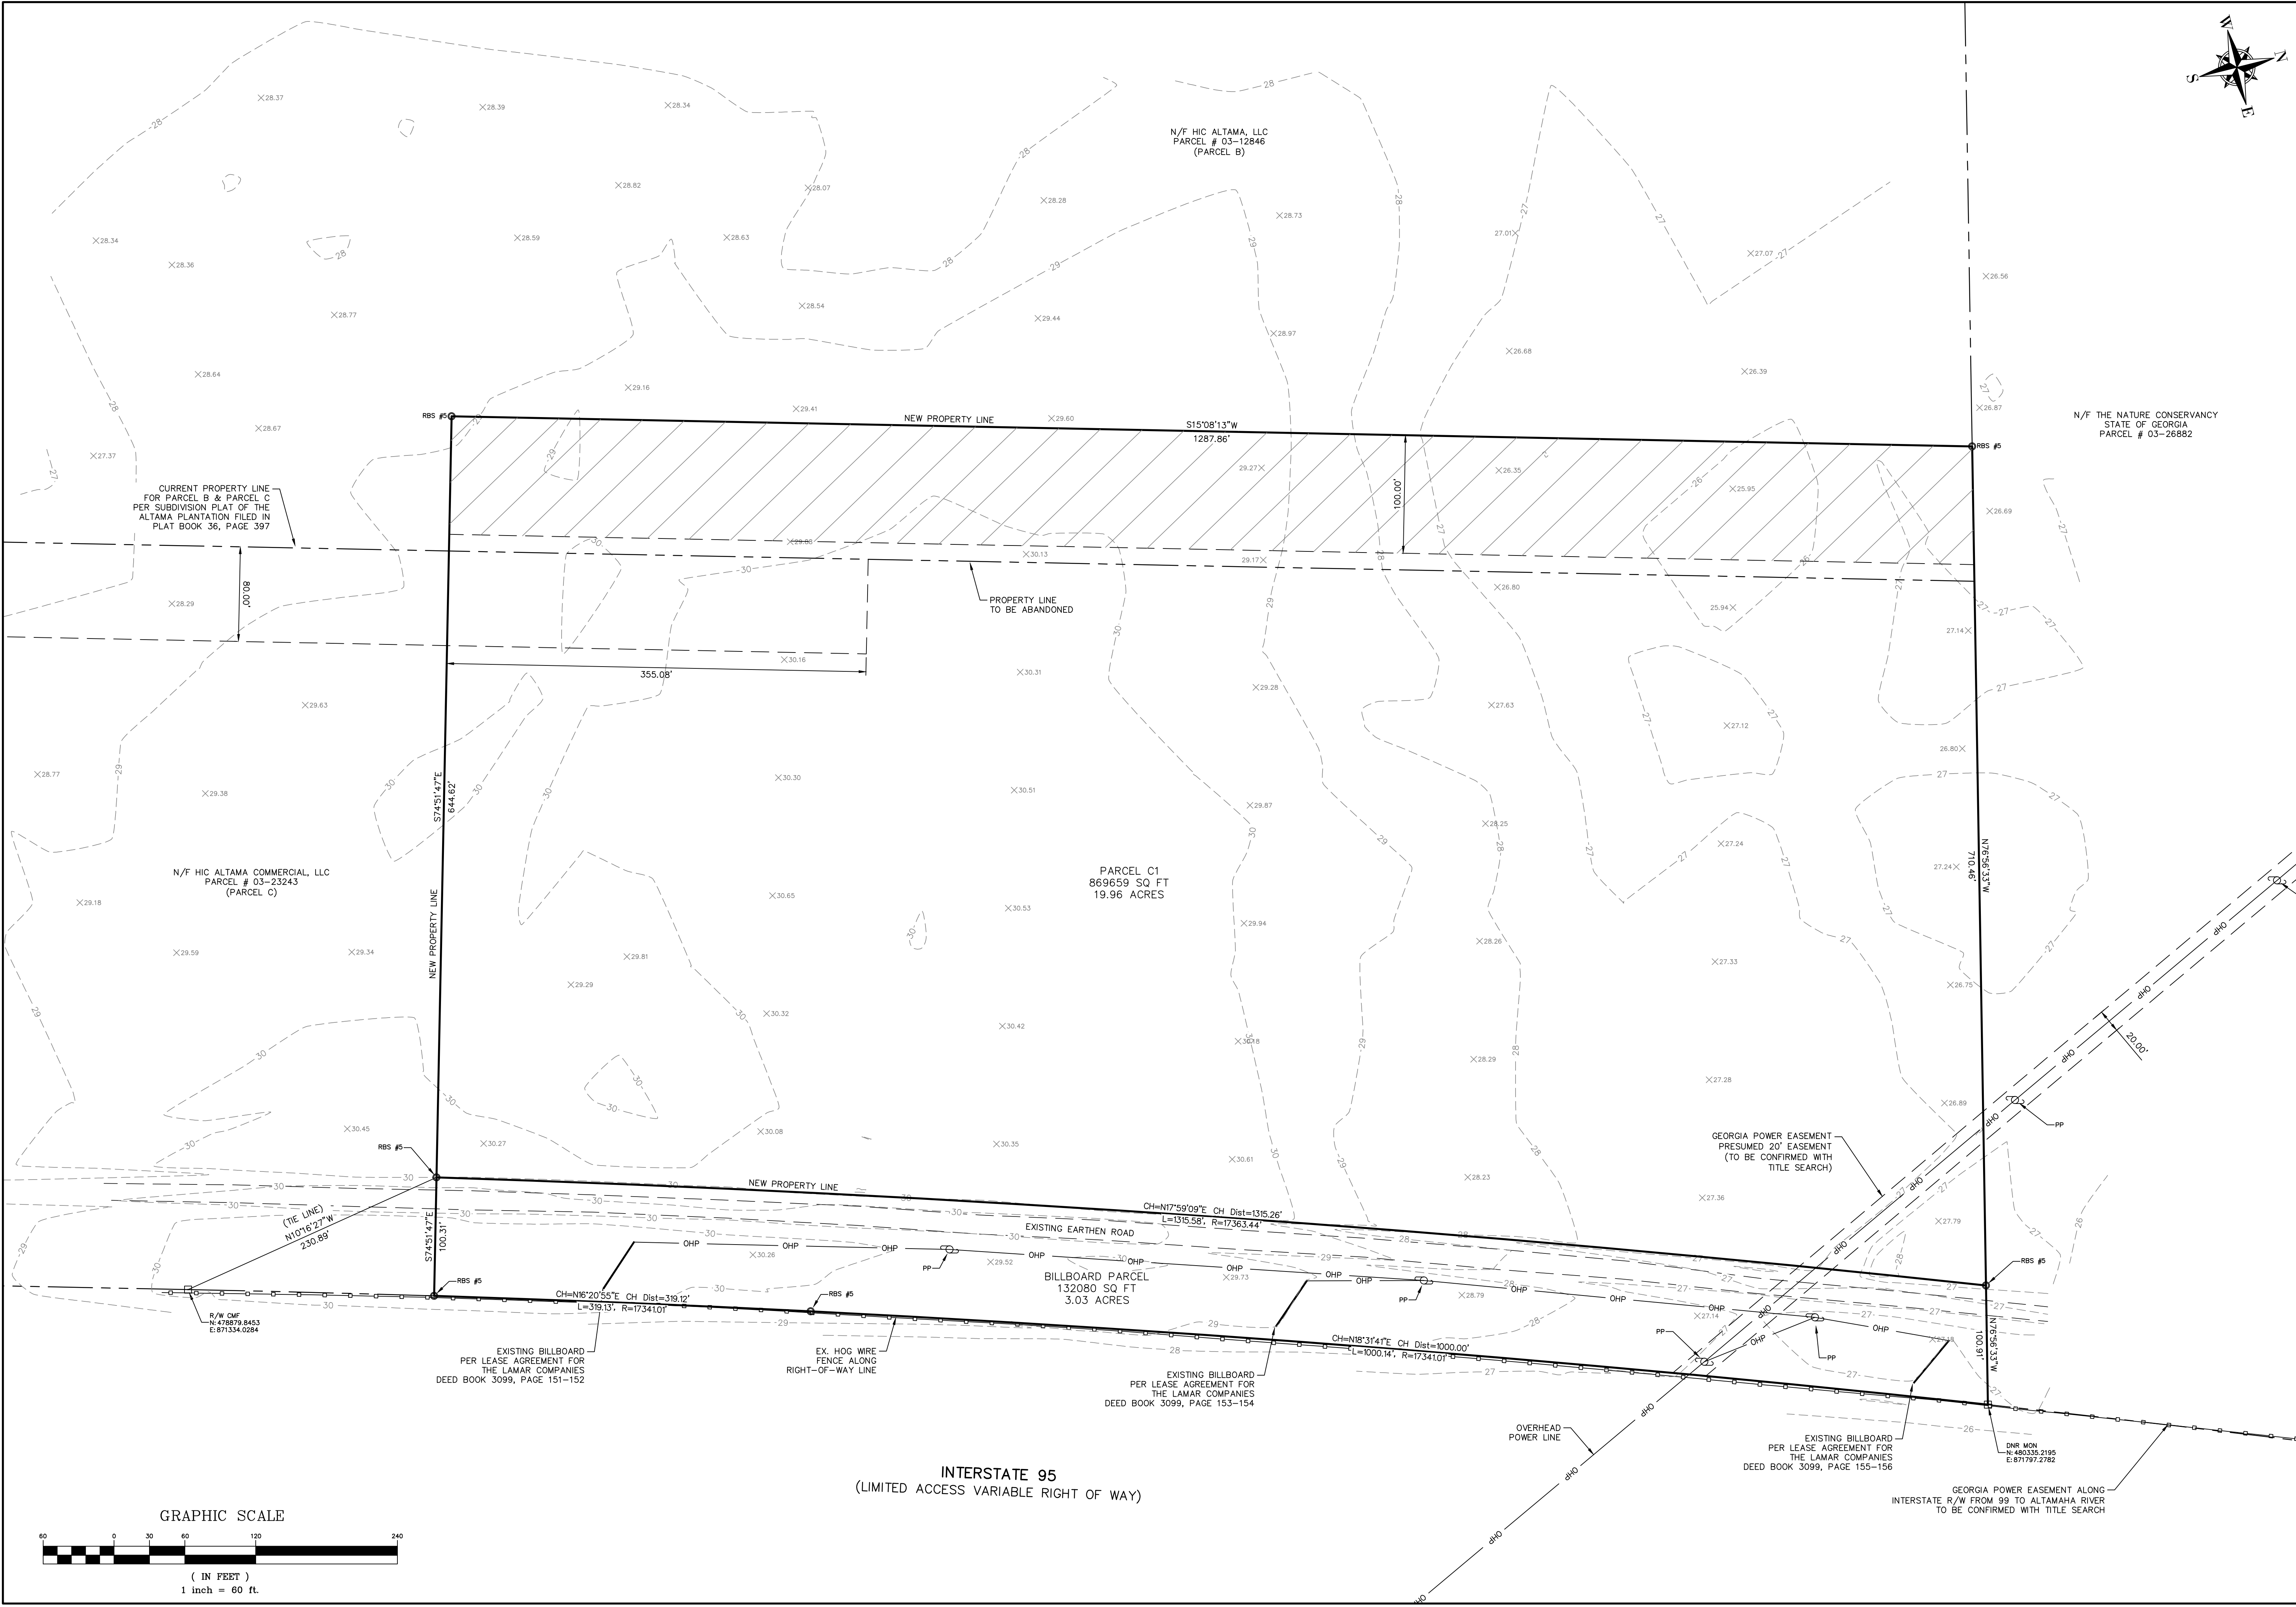
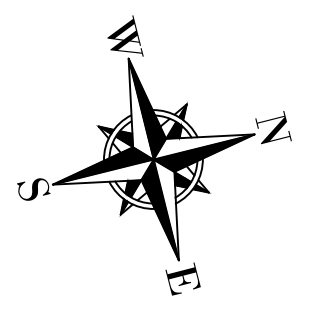


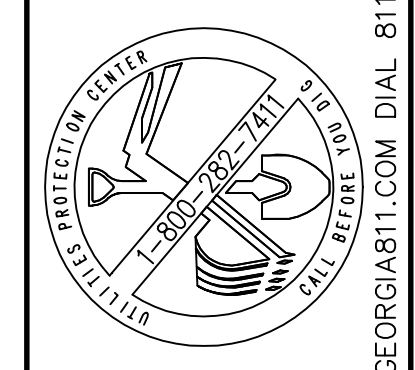

THIS DRAWING IS THE PROPERTY OF T. R. LONG ENGINEERING, P.C. AND MAY NOT BE REPRODUCED, EITHER IN PART OR WHOLLY, IN ANY MANNER WITHOUT THE EXPRESS WRITTEN PERMISSION OF T. R. LONG ENGINEERING, P.C.

THE CONTRACTOR SHALL VERIFY ALL DIMENSIONS CONTAINED WITHIN THIS SET OF DOCUMENTS AND SHALL REPORT ANY DISCREPANCIES TO T. R. LONG ENGINEERING, P.C. FOR IMMEDIATE RESOLUTION.

CSWCC# 0000002134

HINESVILLE:
114 North Commerce Street
Hinesville, Georgia 31313
(912) 368-5664

STATESBORO:
302 S Zetterover Avenue
Statesboro, Georgia 30458
(912) 335-1046



TOPOGRAPHIC SURVEY
FOR
BRUNSWICK GYNN COUNTY JOINT
WATER & SEWER COMMISSION
EXIT 42 - GLYNN COUNTY, GEORGIA

SHEET NAME:
TOPOGRAPHIC SURVEY

REVISIONS:
1. 6/2/2025 TOPO
2. 10/6/2025 TOPO
3.
4.
5.
6.
7.
8.
9.
10.

INITIAL DATE: 12/22/2022
DRAWN BY: RAD
CHECKED BY: TRL
PROJECT #: 2022-216

SHEET NUMBER:
C1.1