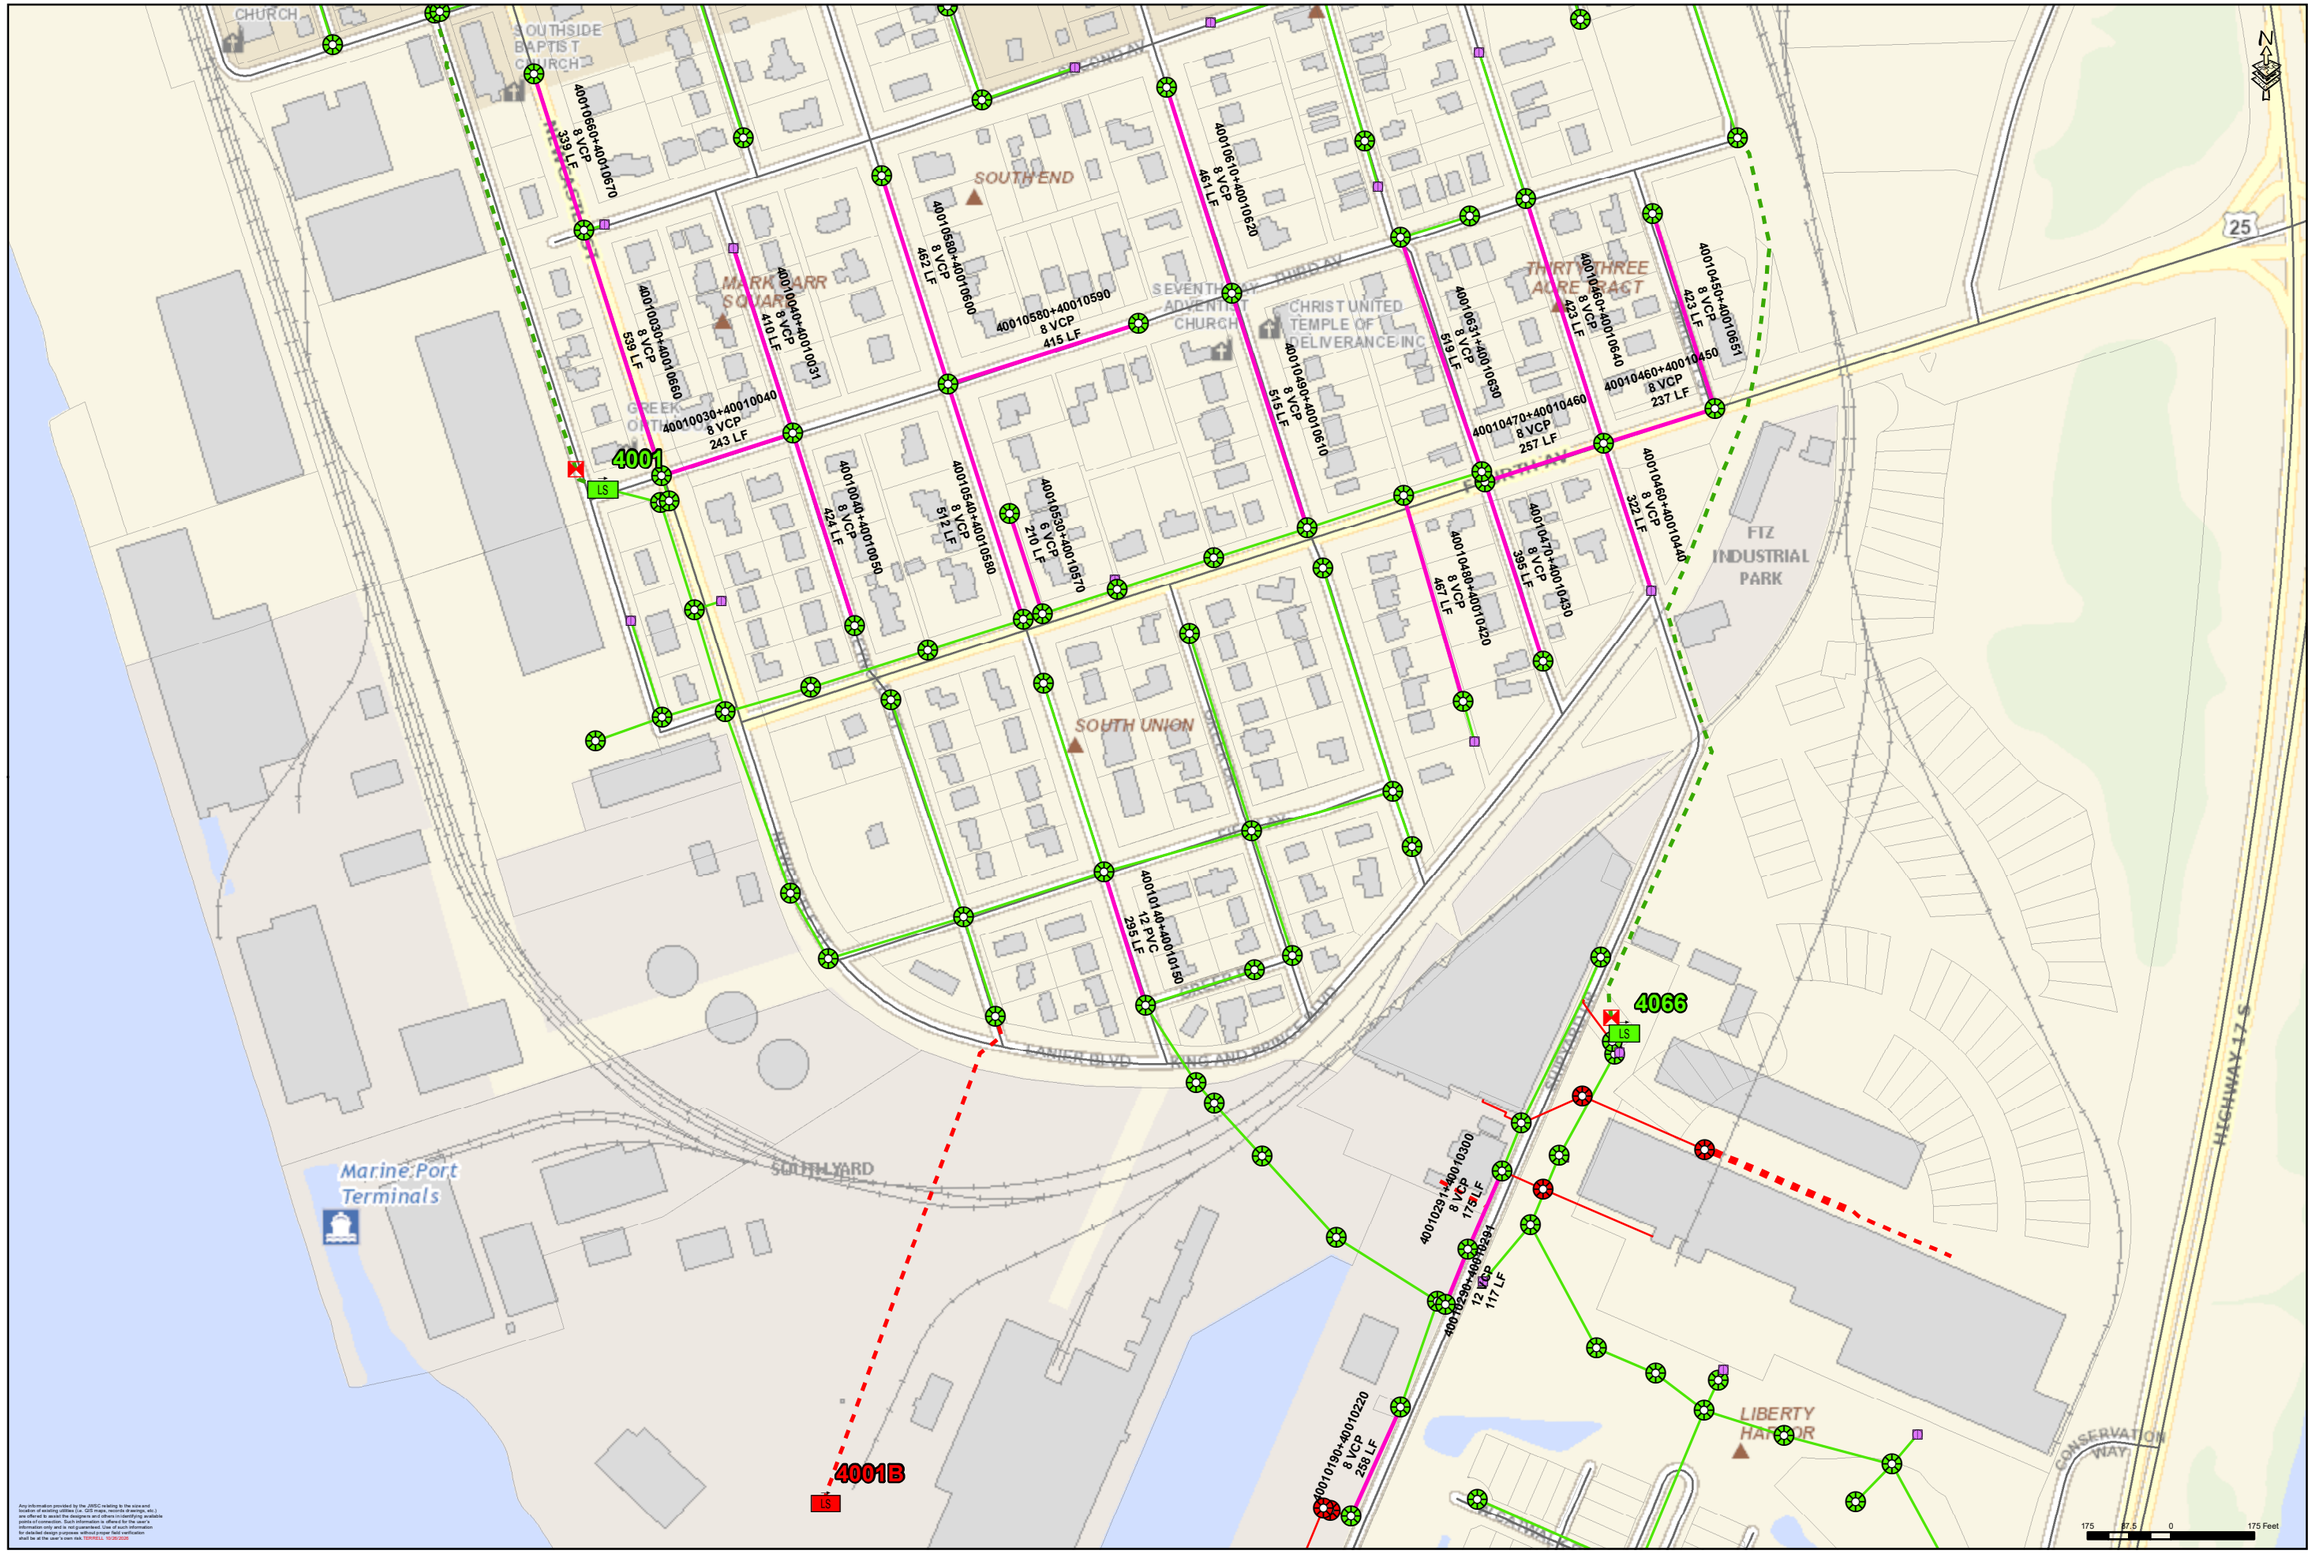

Any information provided by the JBSSC relating to the size and location of existing utilities (i.e. GIS maps, records drawings, etc.) are offered to assist the designers and others in identifying available points of connection. Such information is offered for the user's information only and is not guaranteed. Use of such information and data shall require a written waiver. Verification shall be at the user's own risk. TERMS & CONDITIONS

BRUNSWICK-GLYNN JOINT WATER & SEWER COMMISSION
1703 GLOUCESTER STREET
BRUNSWICK, GEORGIA 31520
PHONE: (912) 261-7110
WWW.BGJWSC.ORG

NO:	DATE:	COMMENTS:
S-1	10/26/2026	GRAVITY MAIN REMOVAL

REVISIONS

BASIN 4001 CIPP PROJECT

SHEET NO:

S-1