


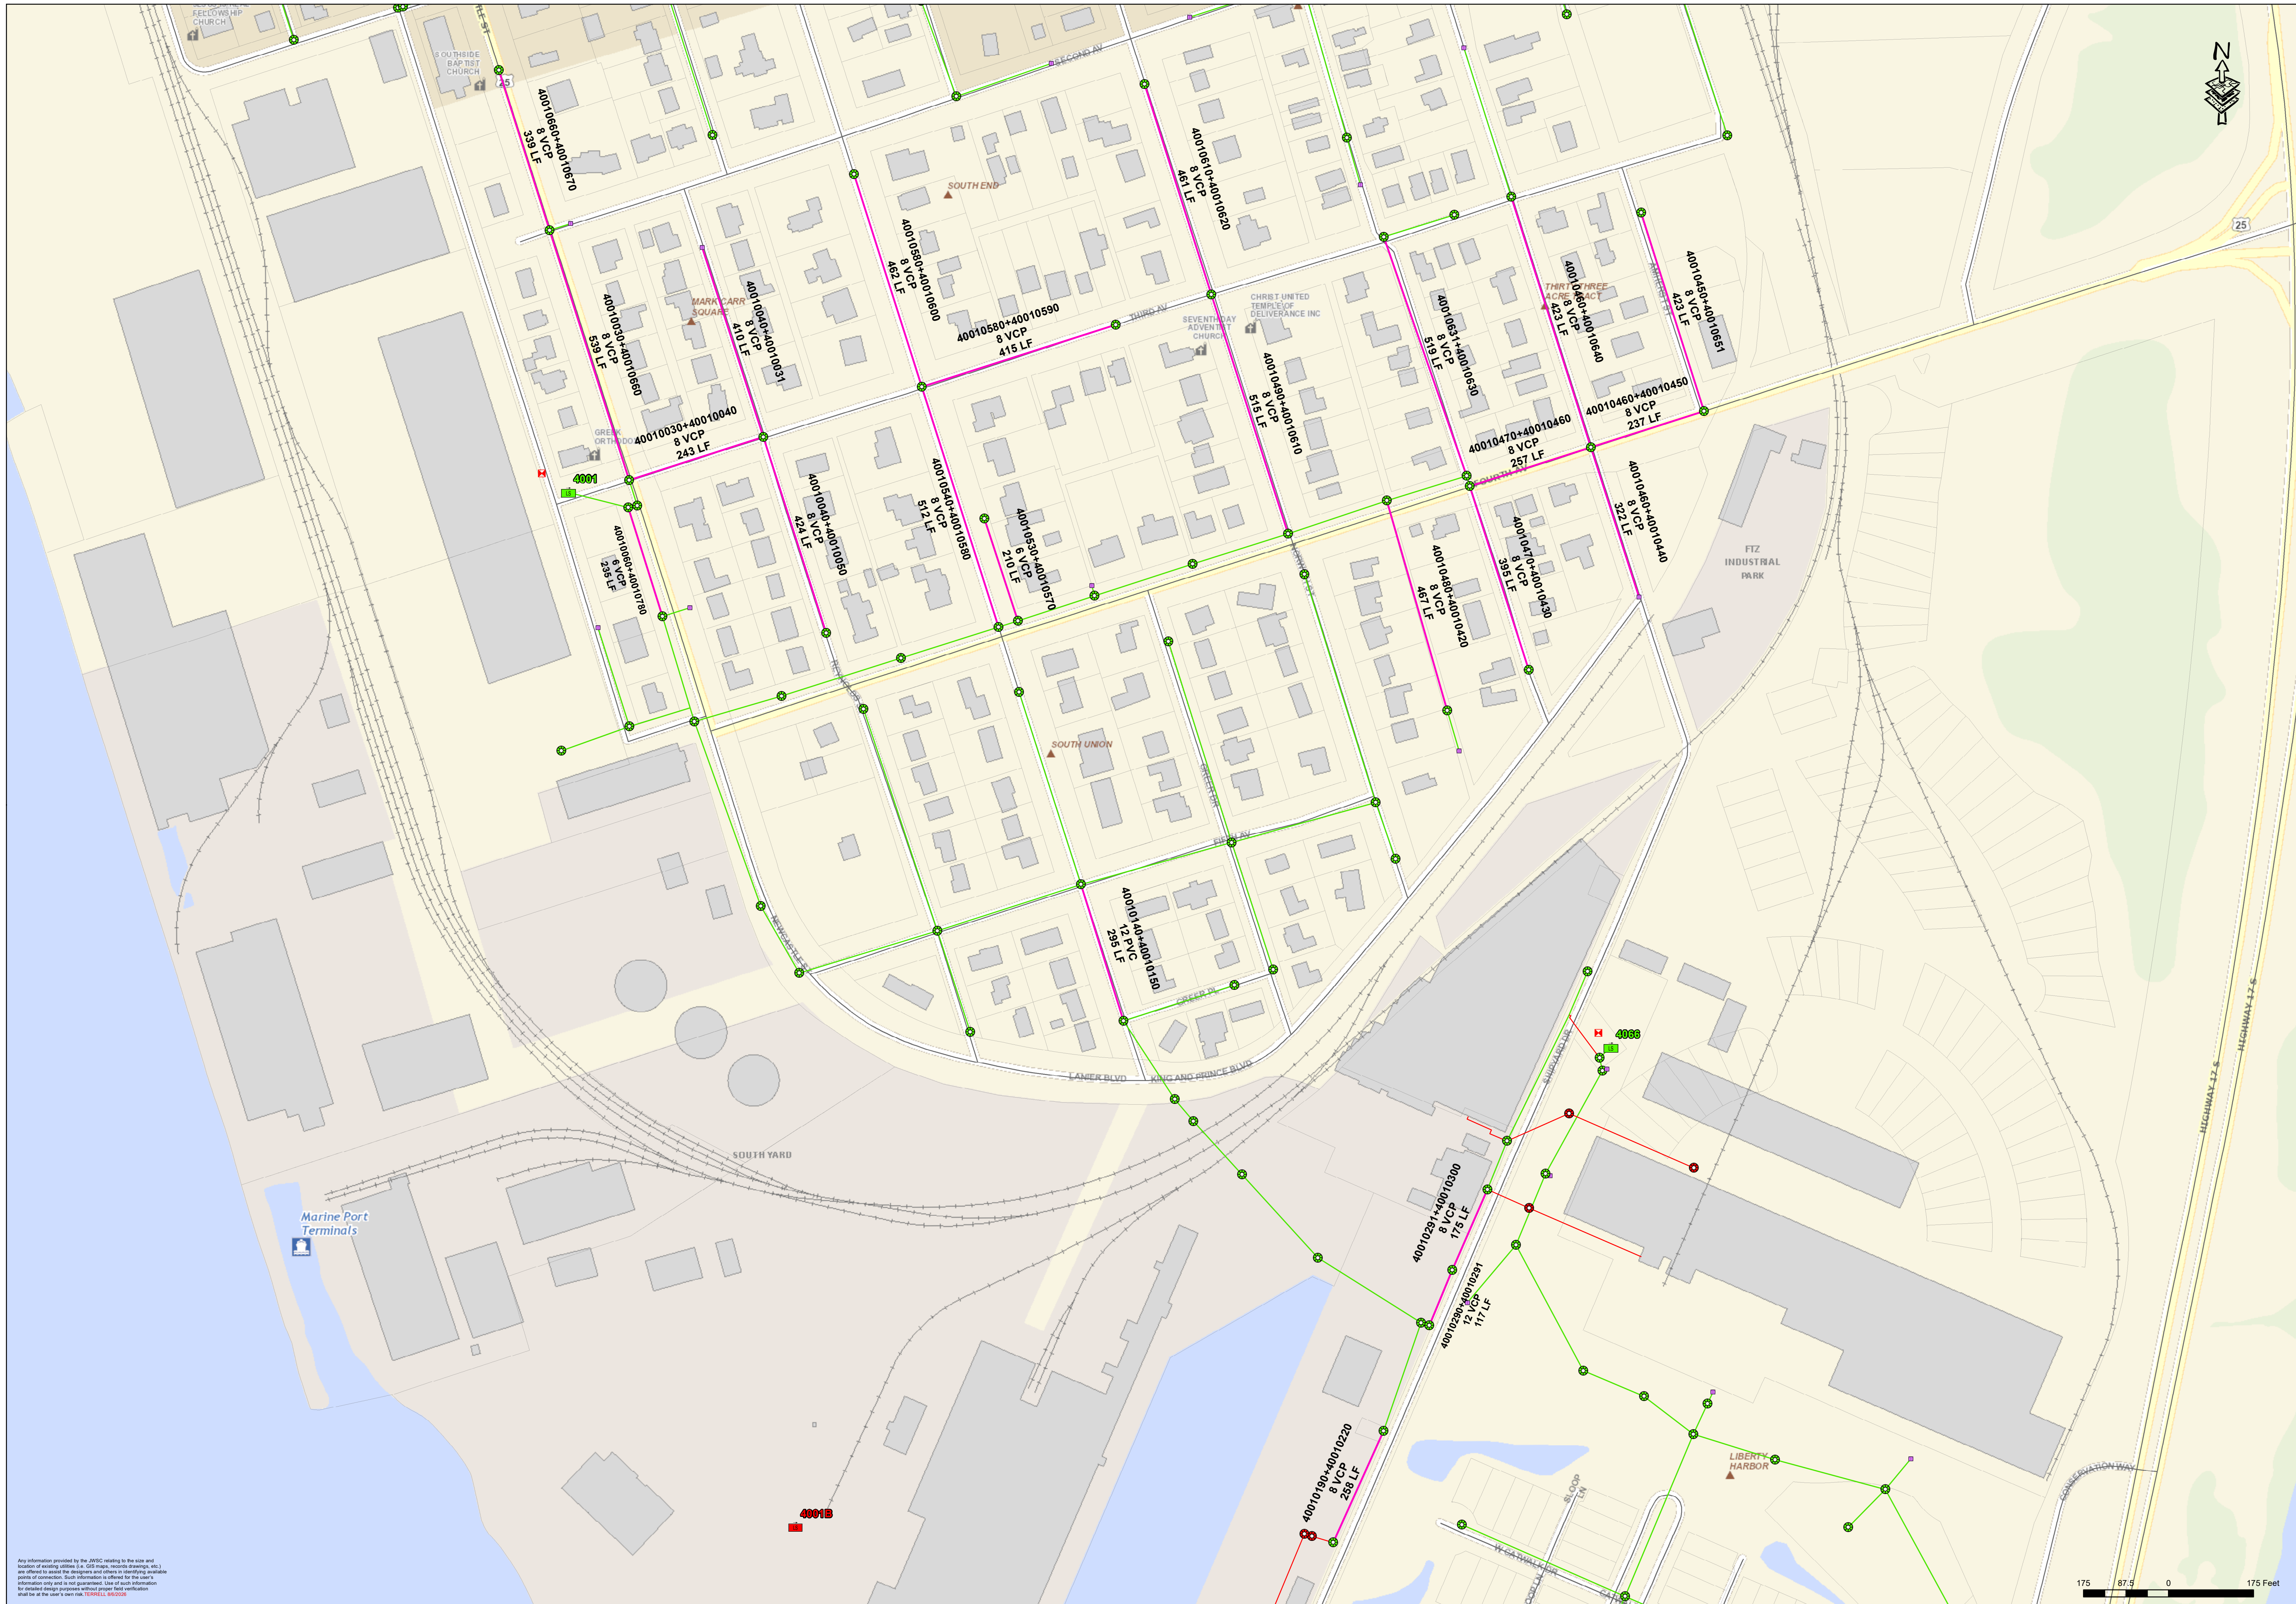

BRUNSWICK-GLYNN JOINT WATER & SEWER COMMISSION  
1703 GLOUCESTER STREET  
BRUNSWICK, GEORGIA 31520  
PHONE: (912) 261-7110  
WWW.BGJWSC.ORG

| NO. | DATE | COMMENTS | REVISIONS |
|-----|------|----------|-----------|
|     |      |          |           |
|     |      |          |           |
|     |      |          |           |
|     |      |          |           |

BASIN 4001 CIPP PROJECT

SHEET NO:  
**S-1**

Any information provided by the JWSC relating to the size and location of existing utilities (e.g. GIS maps, records drawings, etc.) are offered to assist the designers and others in identifying available points of connection. Such information is offered for the user's information only and is not guaranteed. Use of such information for unrelated design purposes without proper field verification shall be at the user's own risk. TERRELL 3/4/2025