


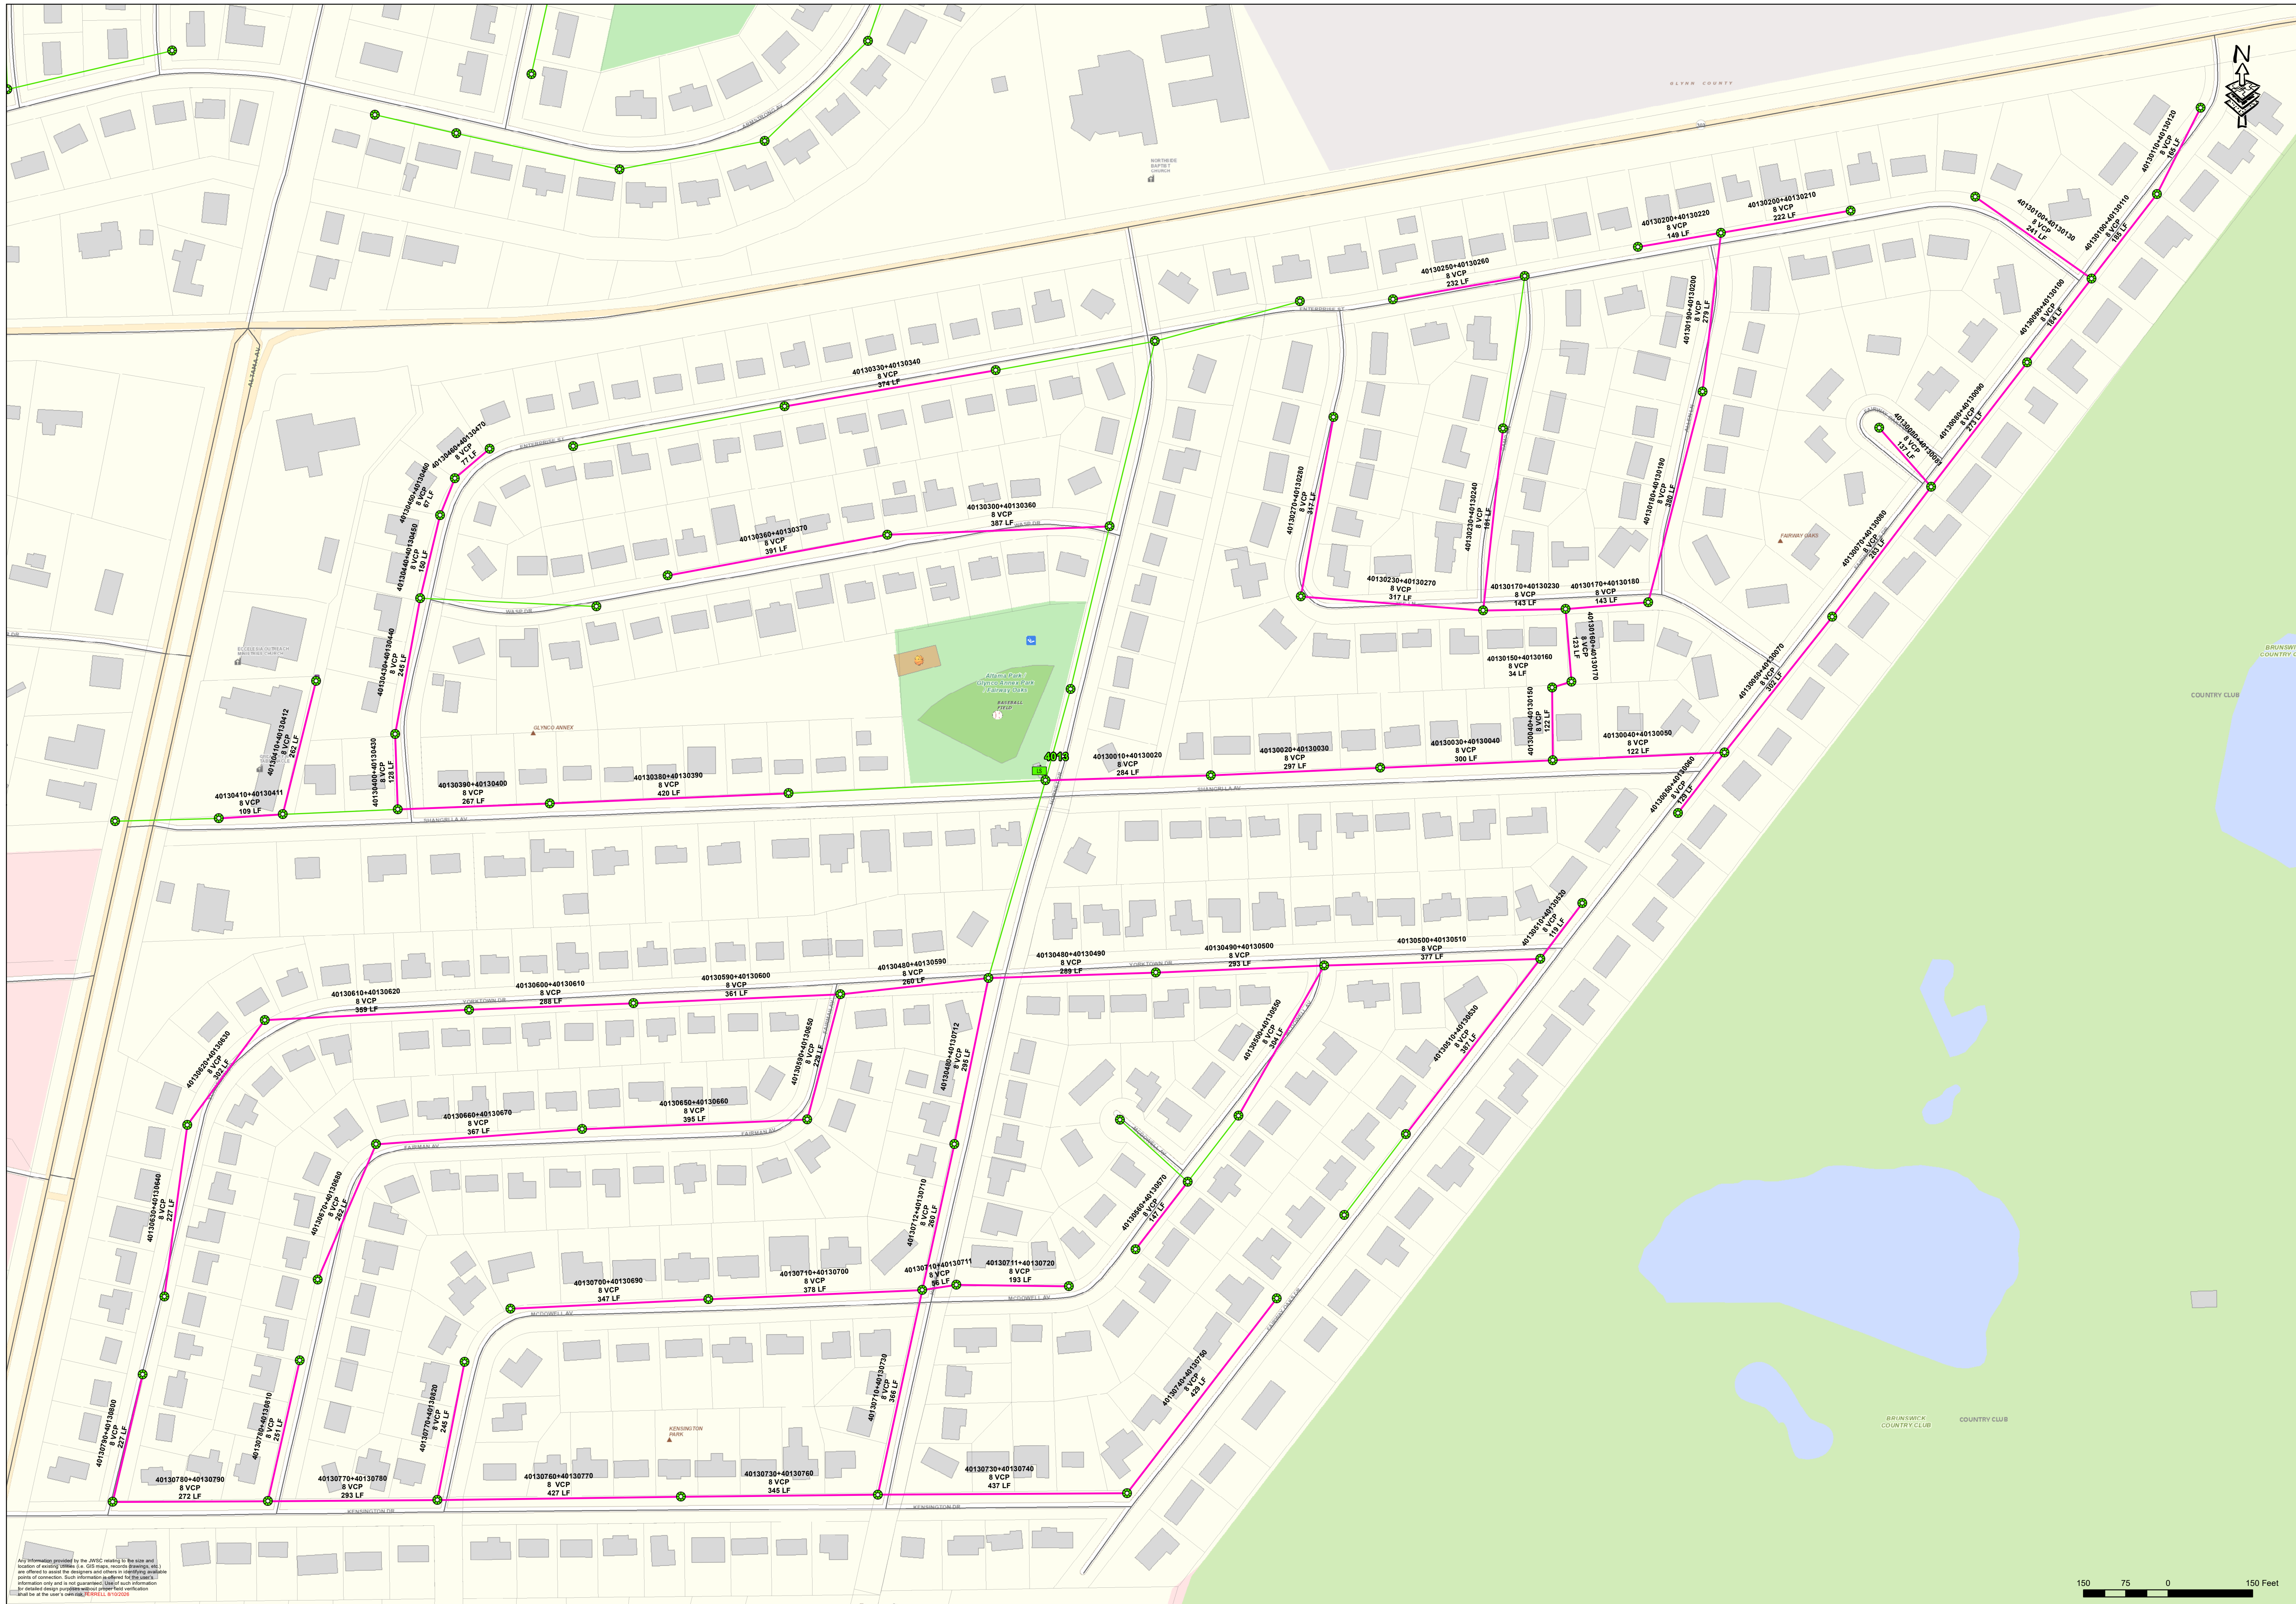

Any information provided by the NJWSC relating to the size and location of existing utilities (e.g. GIS maps, records drawings, etc.) are offered to assist the designers and others in identifying suitable points of connection. Such information is provided for informational purposes only and is not guaranteed. Use of such information by third parties is at their own risk. The NJWSC does not warrant or make any representation as to the accuracy or completeness of the information provided.



BRUNSWICK-GLYNN JOINT WATER & SEWER COMMISSION
1703 GLOUCESTER STREET
BRUNSWICK, GEORGIA 31520
PHONE: (912) 261-7110
WWW.BGWSC.ORG

NO.	DATE	COMMENTS	REVISIONS

BASIN 4013 CIPP PROJECT

SHEET NO:
S-1